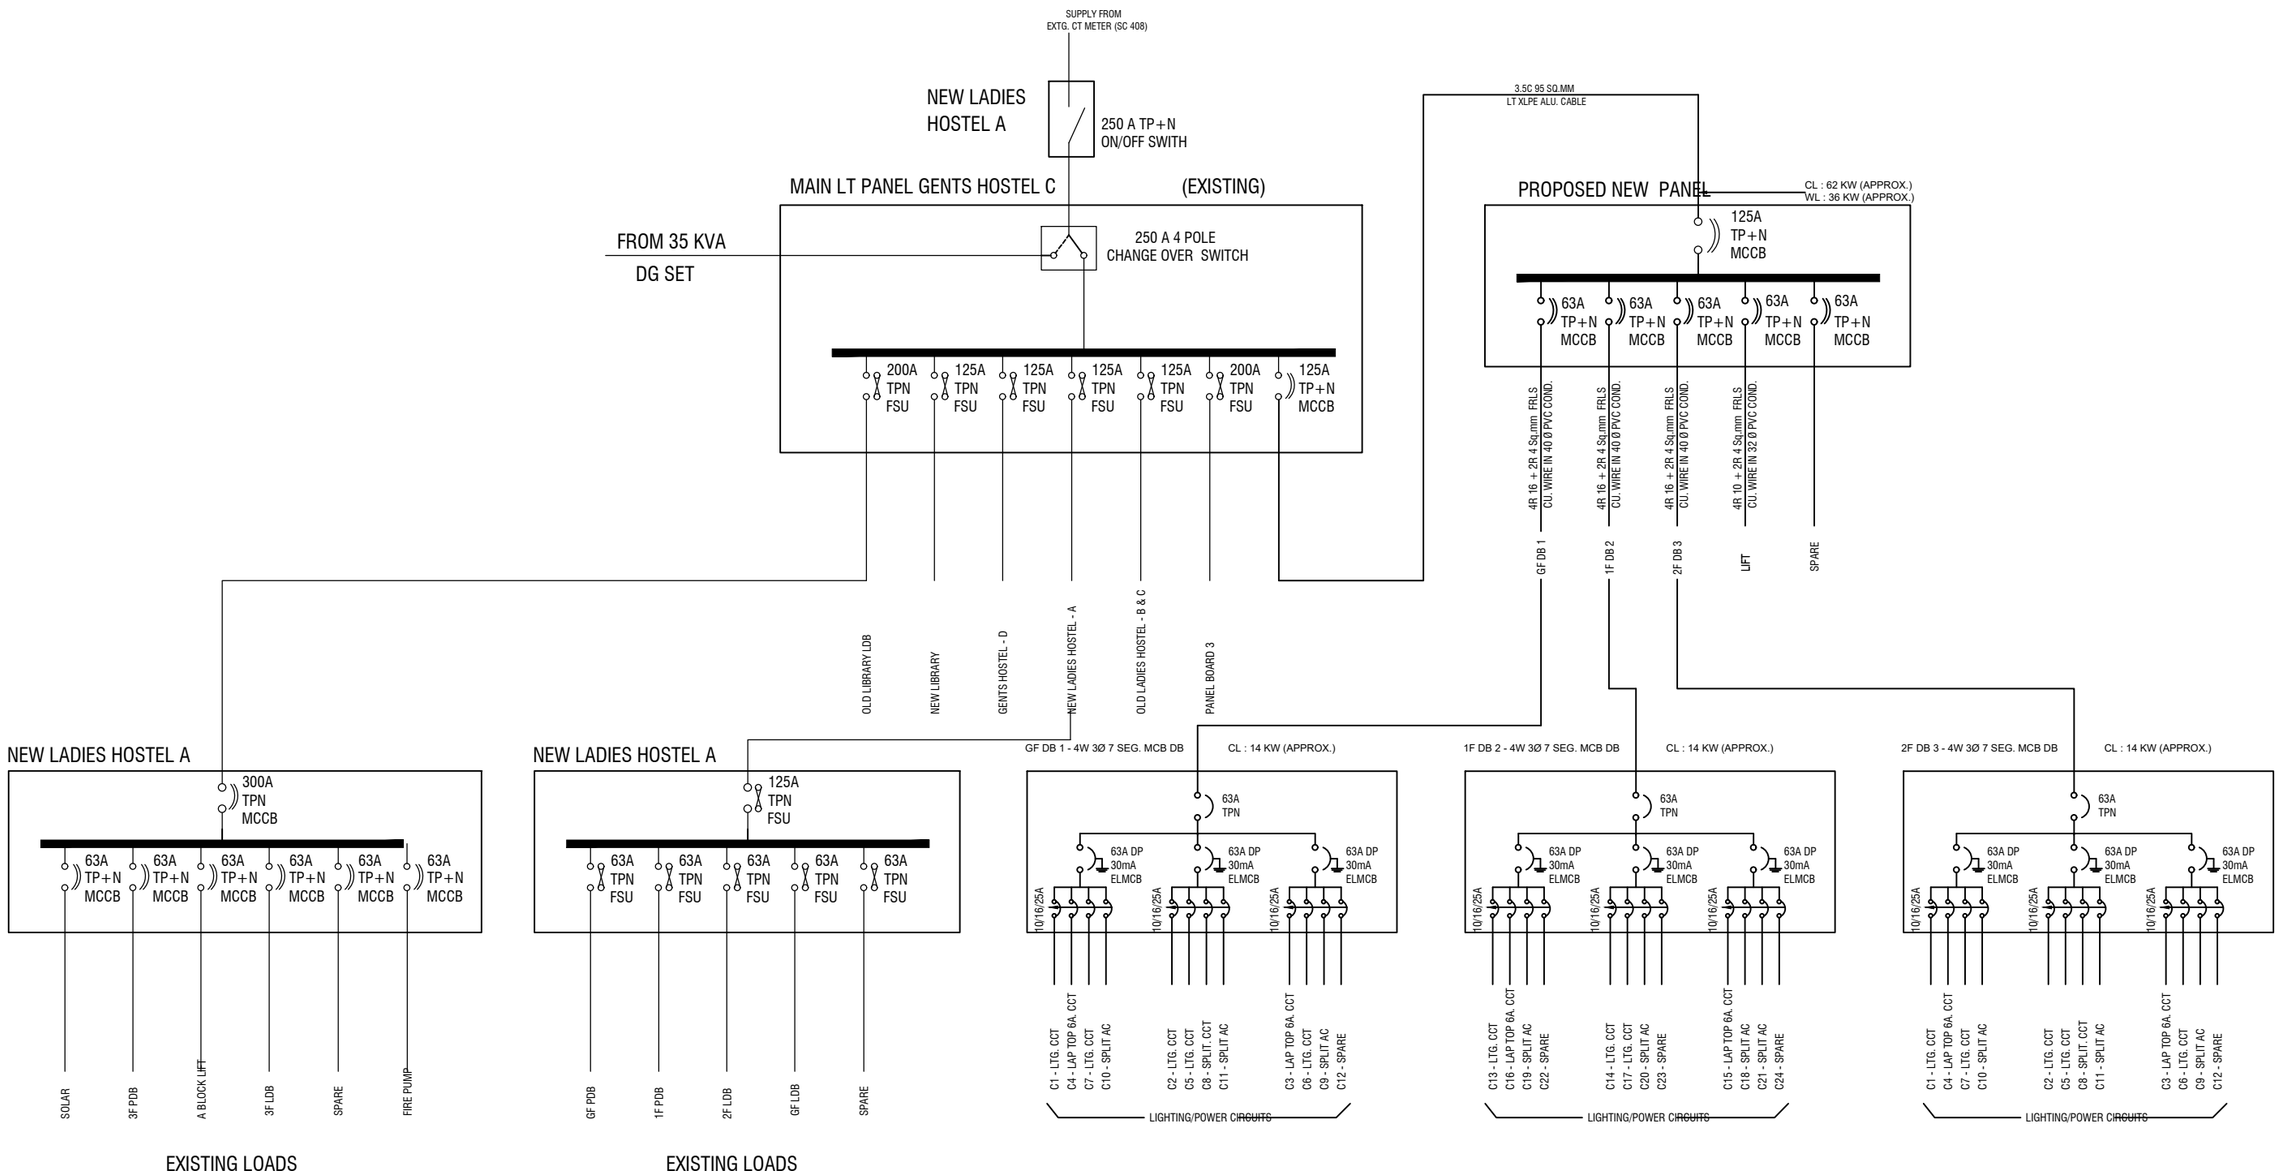

NOTES

1. REMOVE 63A FSU FROM GENTS HOSTEL C MAIN PANEL
2. SUPPLY & FIX 125A MCCB IN LIEU OF 63A TPN FSU
3. PANEL/DB MARKED IN RED ARE NEW

MSE
Mentoring Excellence

MADRAS SCHOOL OF ECONOMICS

NEW CLASS ROOM

SINGLE LINE DIAGRAM

ARCHITECTS:
CTC Designers
J.2,"Maxis.Presidium" New # 2,Old # 63/1, L - Block,24 th street, Anna Nagar East, Chennai. 600 102.
ctcdesign@yahoo.com

ELECTRICAL CONSULTANT
G.N. MOHAN KUMAR
64, 2nd MAIN ROAD
NEW N G G O COLONY
ADAMBAKKAM
CHENNAI – 600 088
email: mk_elecons@rediffmail.com

SCALE	1 : 75	DATE	06.06.24
DRG. NO. MK/CTC/MSE/CR/SLD/24			
REV		DATE	